


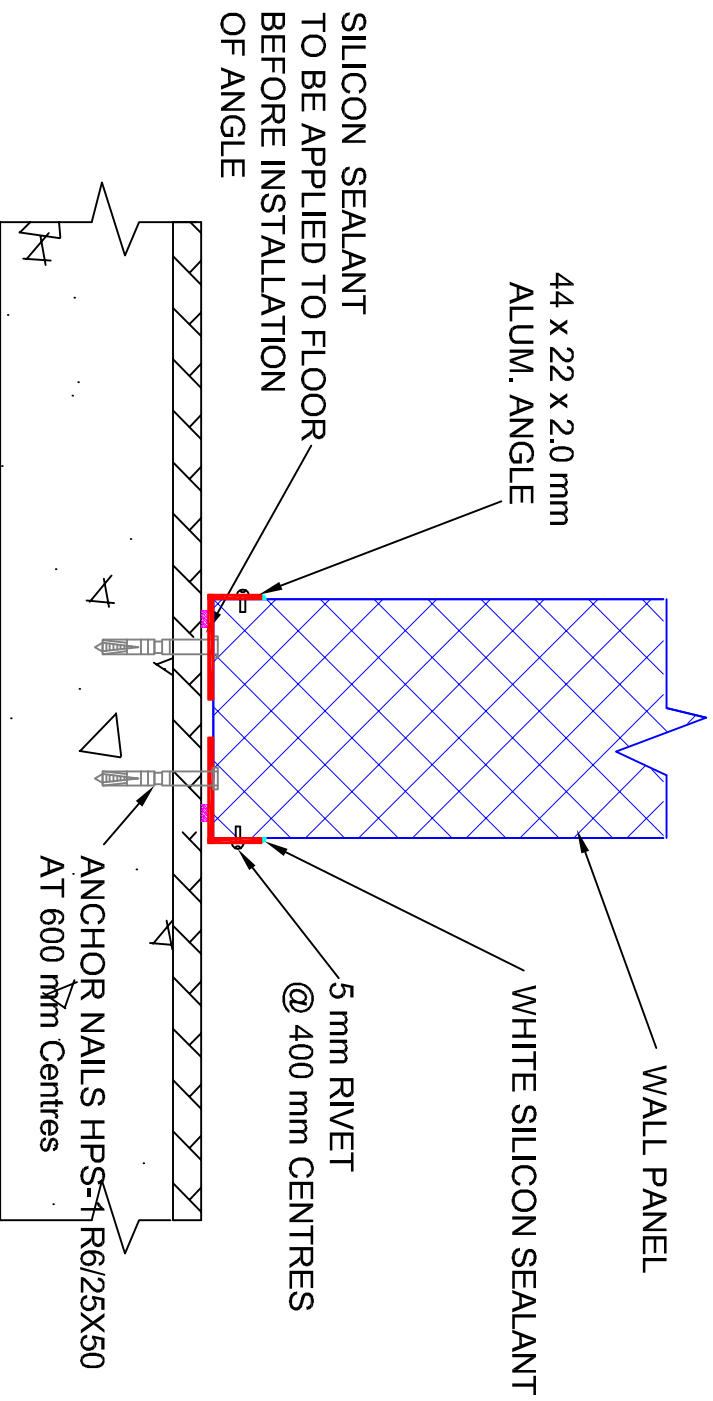

FLOOR FIXING DETAIL

Contractor:



Tel: 012 327 1291

PO BOX 4053

Fax: 086 611 0052

Pretoria

South Africa

0001

Detail Description:

Floor Fixing Detail

Job No.:	DET004	Drawn by :	Cronos
Scale:	NTS	Date:	12 June 2017
Version:	0	Drawing Ref.:	Fkng Details