

Contractor:

Precool®

Tel: 012 327 1291 PO BOX 4063
 Pretoria 0001
 South Africa

Fax: 086 611 0052

Drawn By: DET001

Checked: NTS

Revised: 0

Drawn By: 2

Date: 1 Feb 2017

Drawing No: FFL

Drawing Description:

Freezer Floor Fixing Detail

Job No: DET001


Scale: NTS

Version: 0

Drawn By: 2

Date: 1 Feb 2017

Drawing No: FFL

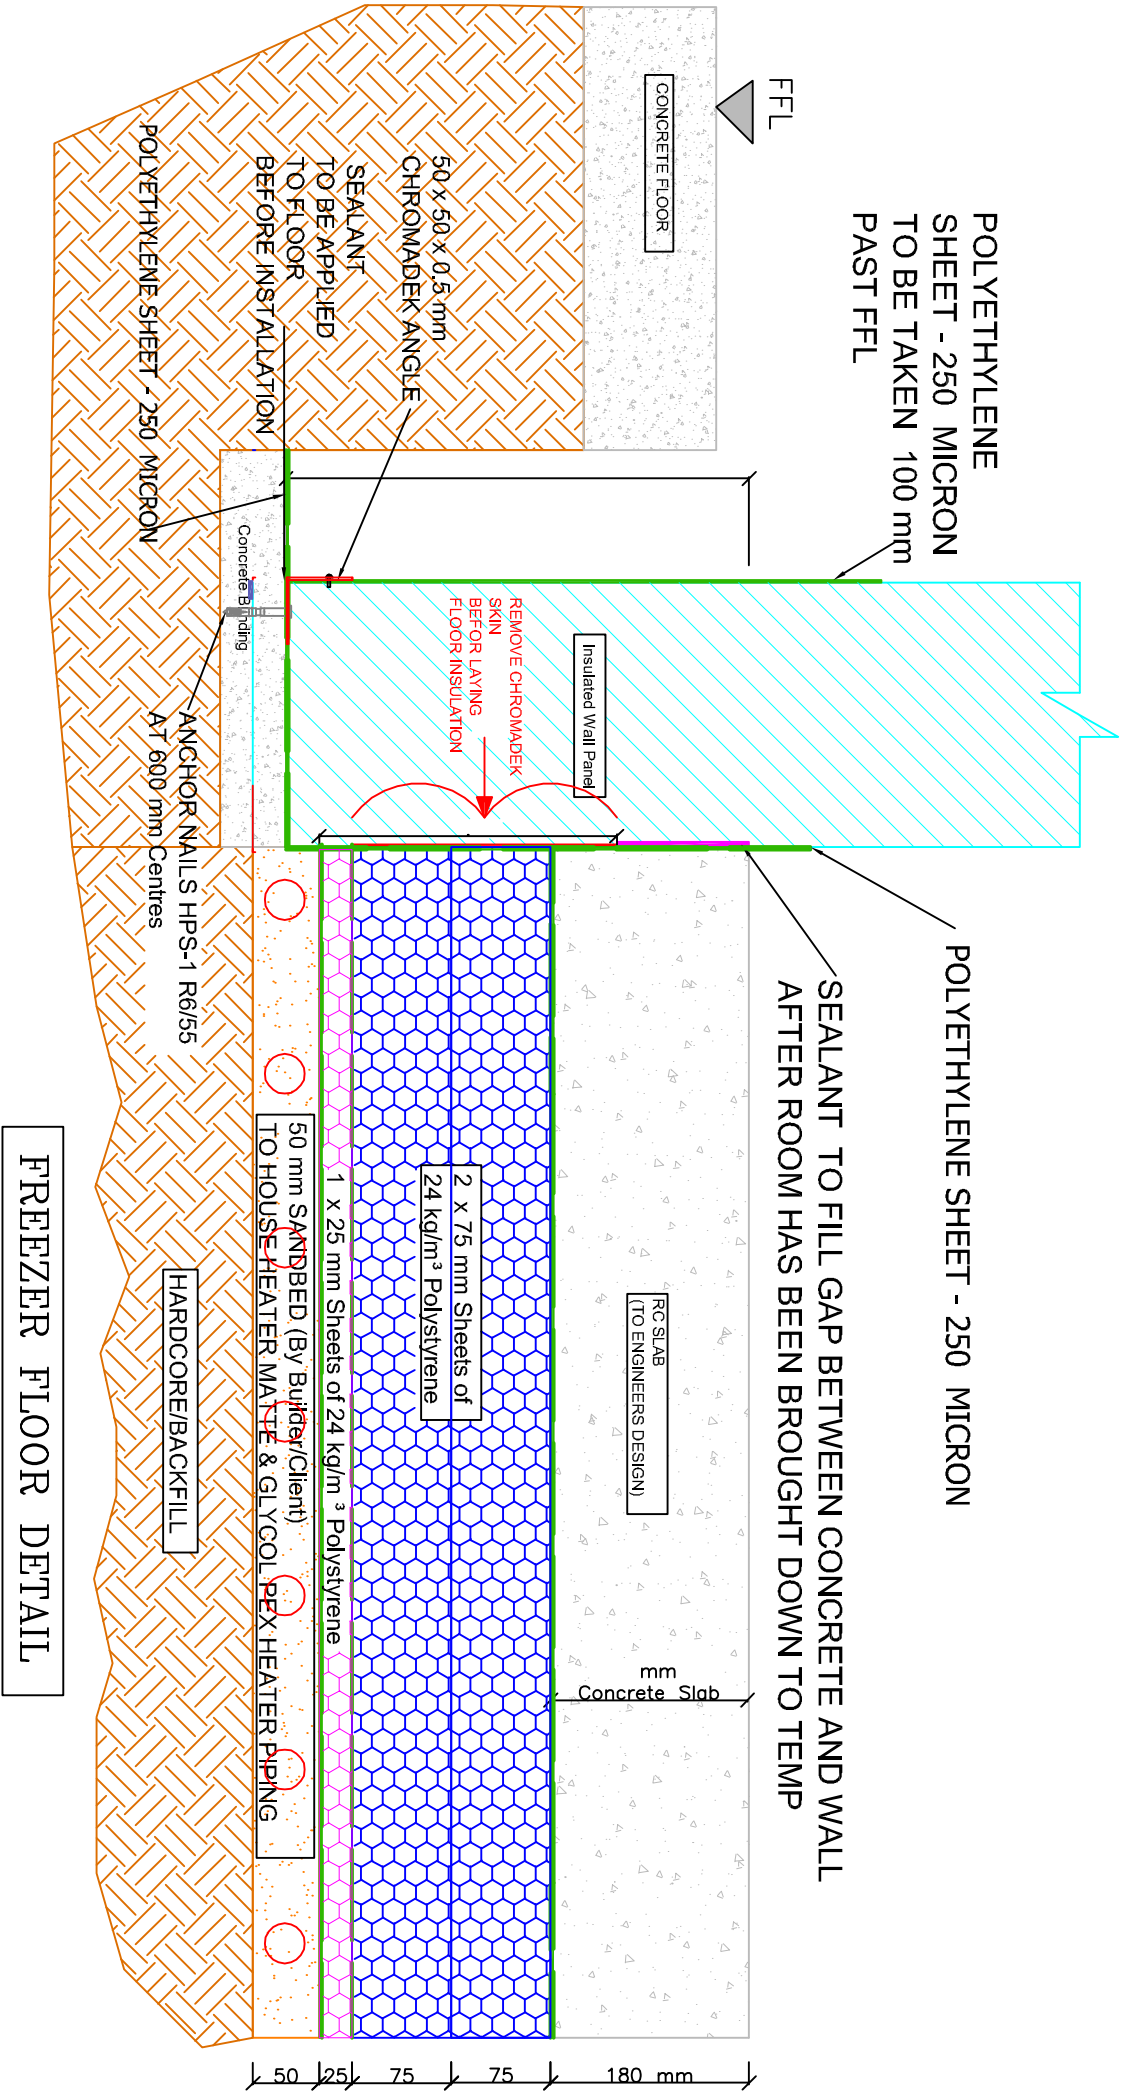

FREEZER FLOOR DETAIL